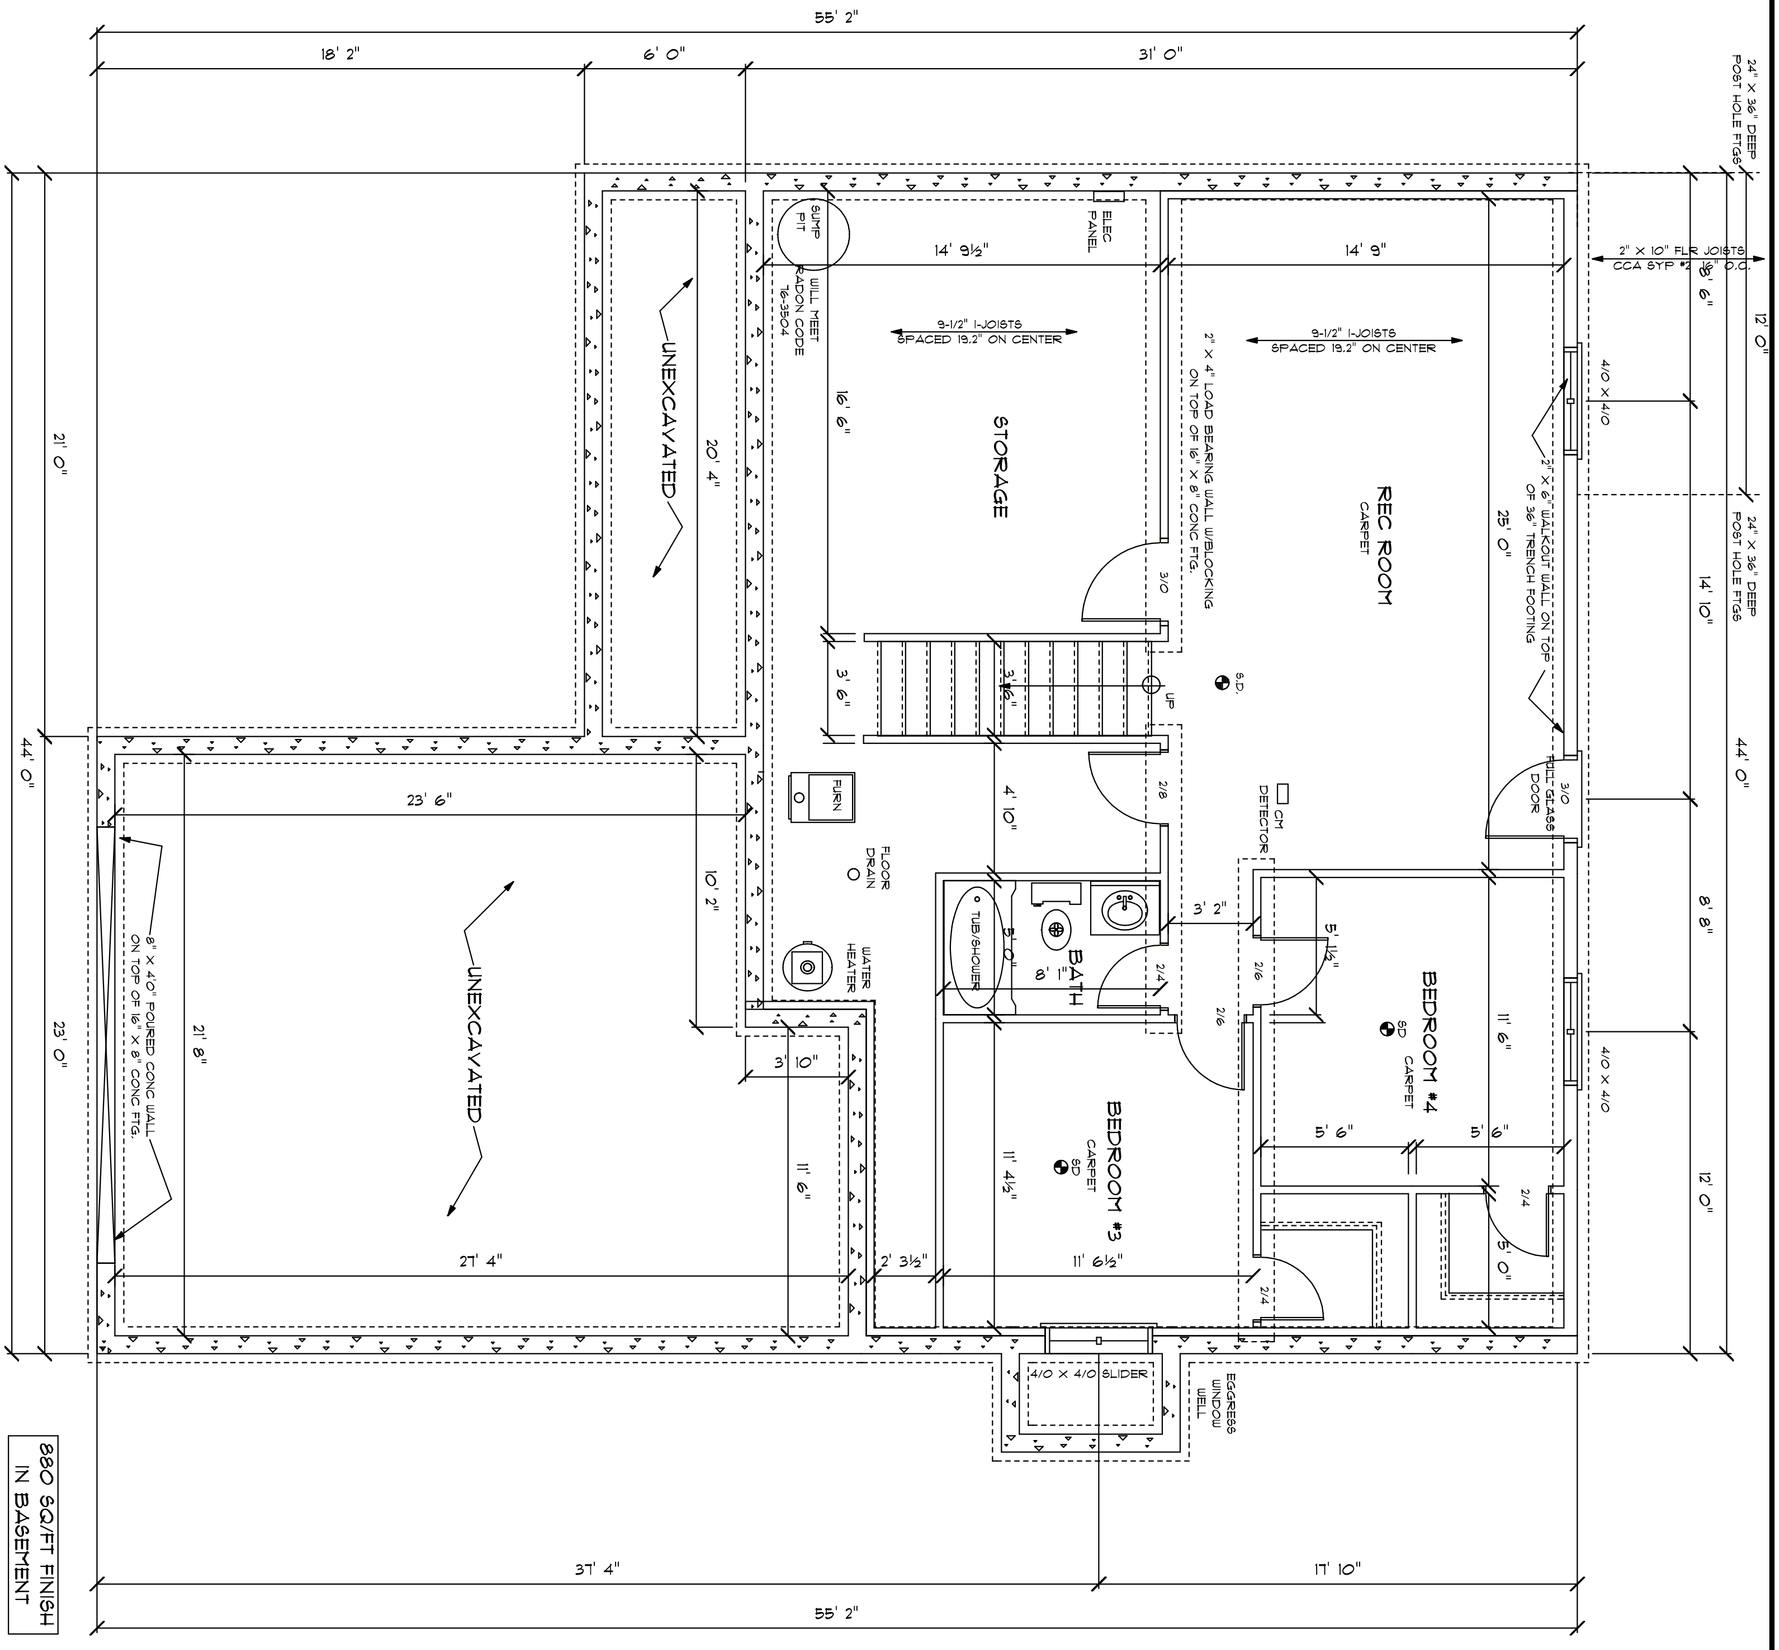

880 SQ/FT FINISH IN BASEMENT

FOUNDATION PLAN

SCALE 1/4" = 1'----------0" CONTRACTOR VERIFY ALL DIMENSIONS

STEVE SCHMIDT DESIGN
3417 FIRETHORN TERRACE
LINCOLN NE 68520
402-770-8264

BUGBEE HOMES

NOTE: CAD DRAFTING SERVICE IS HIRED TO CREATE CAD DRAWINGS TO ILLUSTRATE THE HOME INFORMATION PROVIDED BY THE CLIENT. BY ACCEPTING DELIVERY OF THESE PLANS, THE CLIENT AND OR CONTRACTOR HEREBY RELEASES CAD DRAFTING SERVICE FROM ANY LIABILITY FOR THE USE OF THESE CONCEPTUAL PLANS. THESE PLANS MUST BE USED IN COMPLIANCE OF LOCAL BUILDING CODES AND IT IS THE RESPONSIBILITY OF THE CLIENT/CONTRACTOR TO APPROVE ALL PLANS AND DIMENSIONS, MAKING ANY NECESSARY CORRECTIONS, ERRORS AND OMISSIONS IN THE DESIGN. CONSTRUCTION OF THE RESIDENCE SHALL BE THE RESPONSIBILITY OF THE CLIENT OR CONTRACTOR.